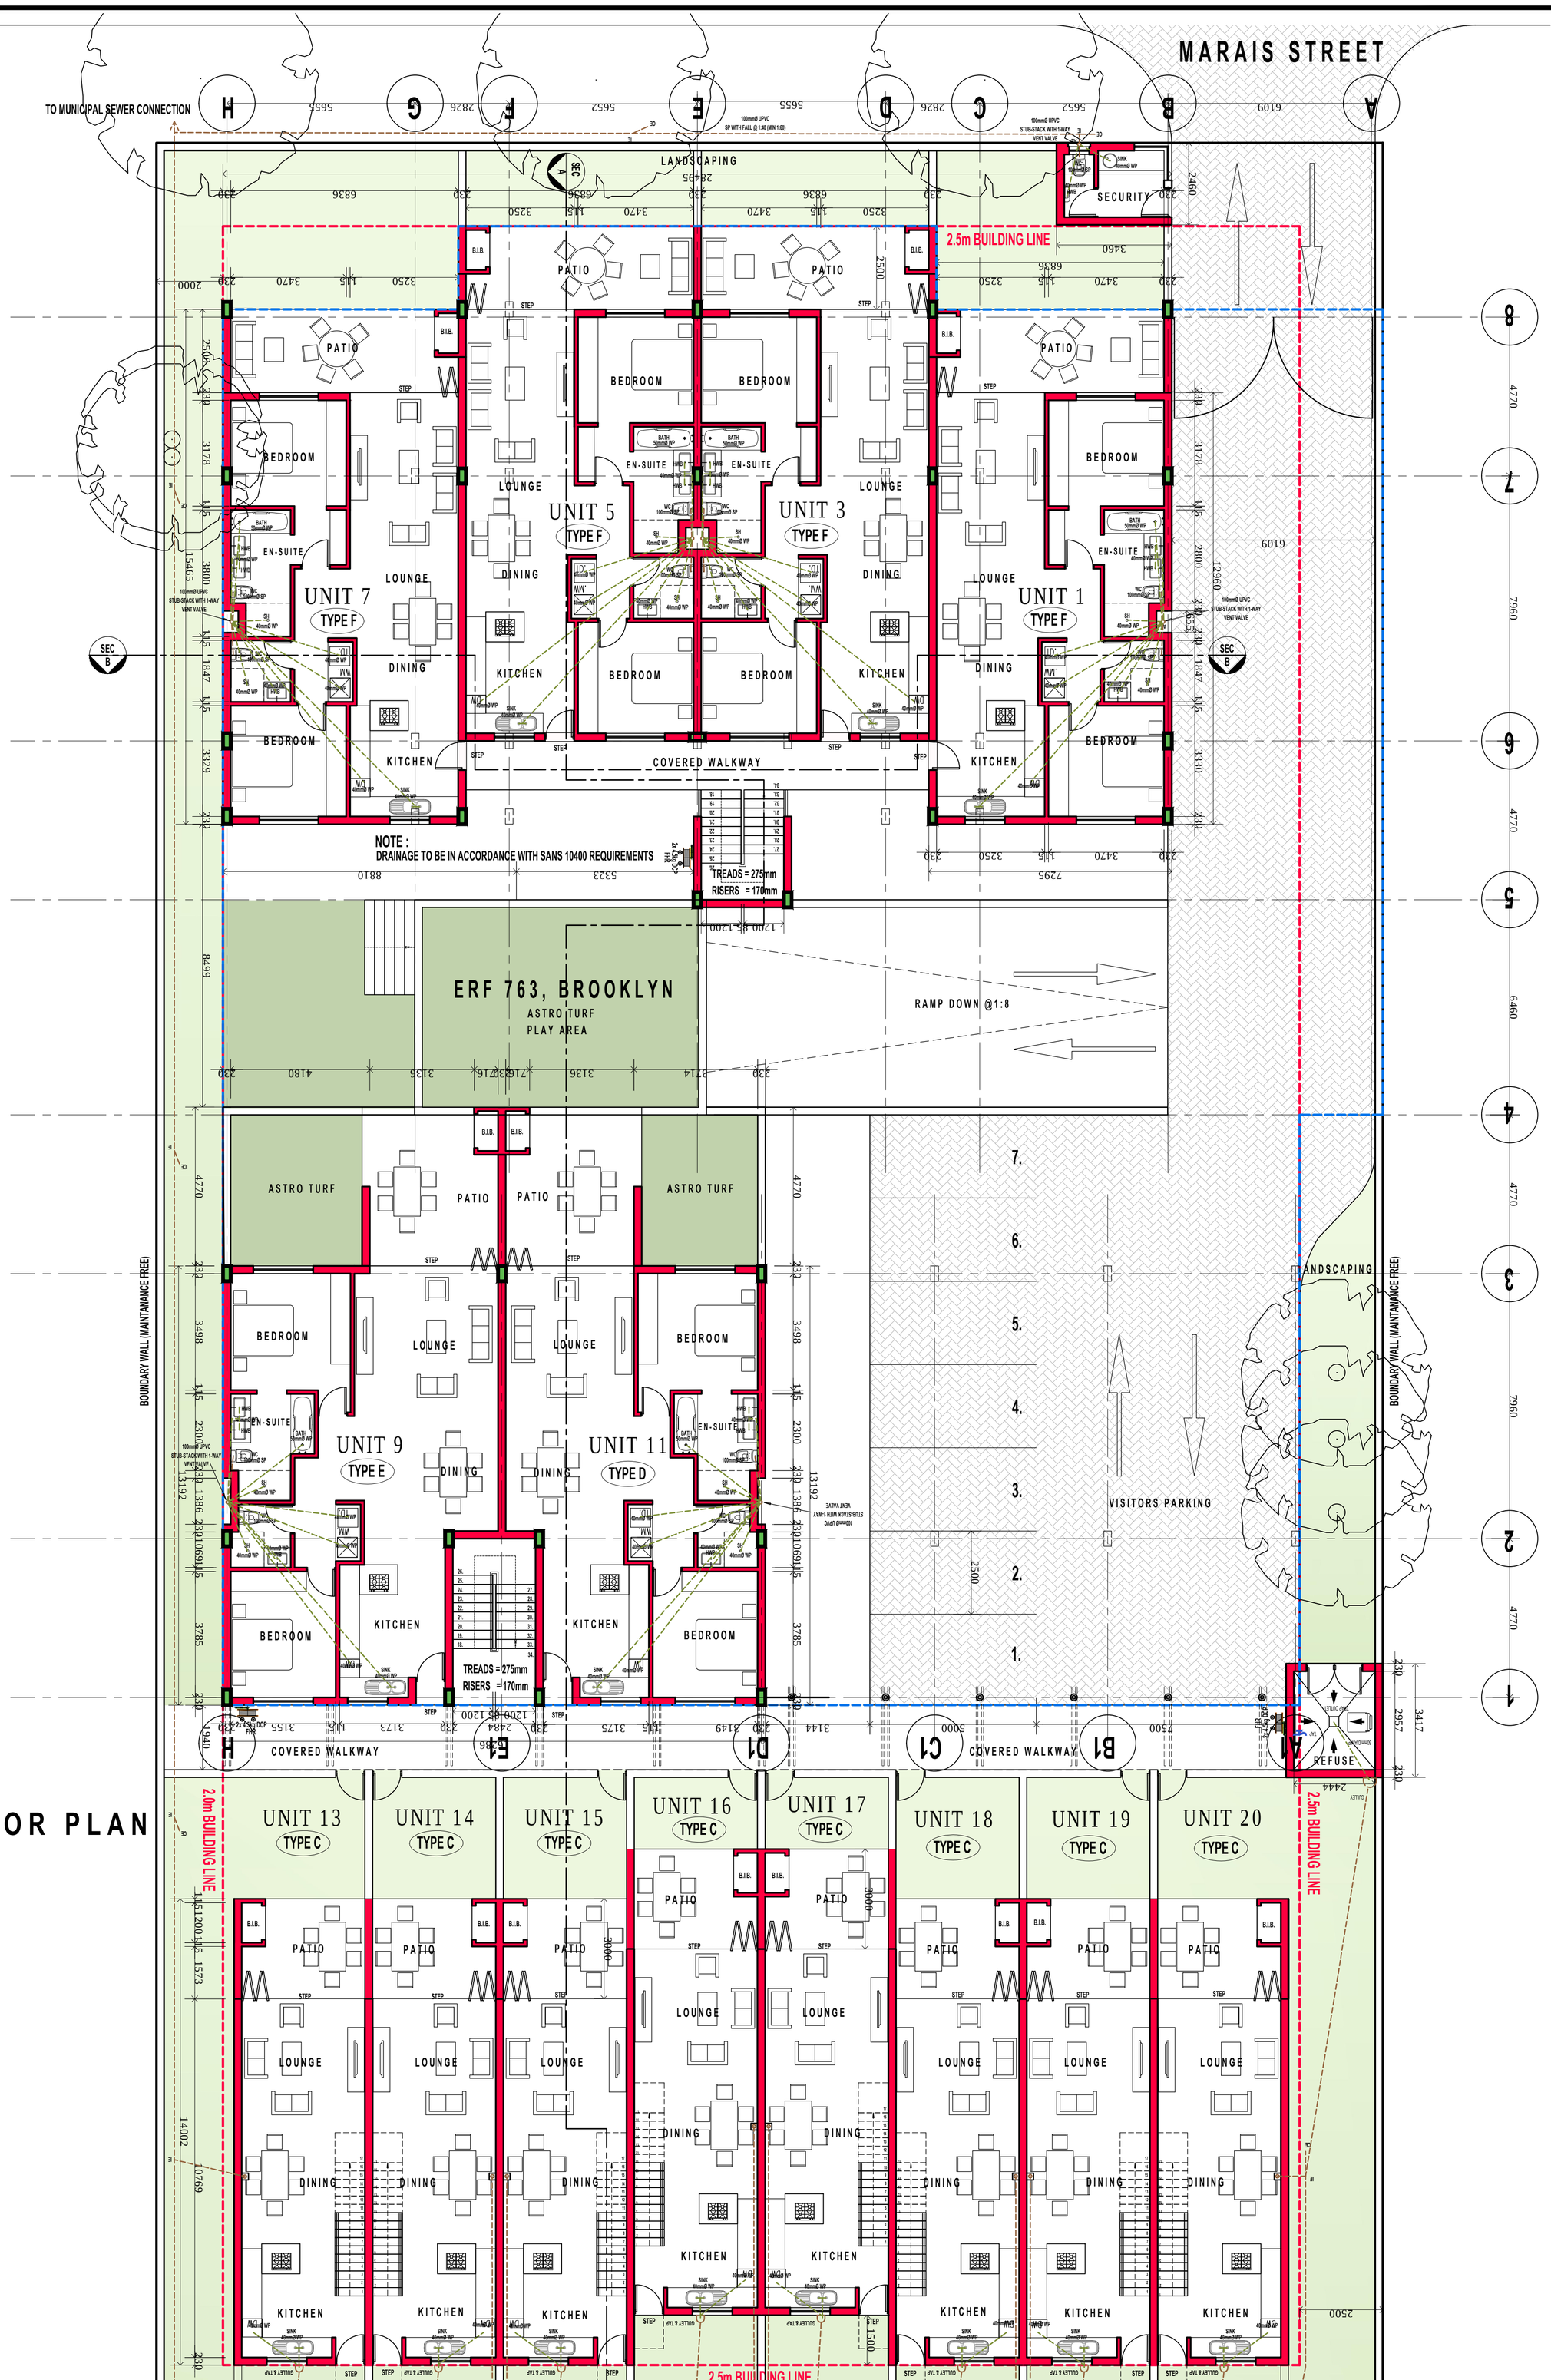

GROUND FLOOR PLAN

SCALE 1:100

N

Die ontwerp op hierdie tekening bly die eiendom van die argitek – Kopiereg Voorbehou – Alle afmetings moet op terrein nagegaan word voor enige werk begin word. Enige foute moet onmiddelik aan die argitek gerapporteer word. Hierdie tekening mag nie afgeskaal word nie.

Revision

Notes
Geysers to comply with SABS 0254
Chimneys to comply with Part V of NBR.
Glazing to comply with NBR, 0127 according to the SANS 10137
All traps to be anti-vac

Drawing index

001	SITE PLAN	SK SKETCH PLAN
100	PLANS	WD WORKING DRAWING
200	ELEVATIONS	SDP SITE DEVELOPMENT PLAN
300	SECTIONS	CP COUNCIL PLAN
400	WINDOW SCHEDULES	
500	DOOR SCHEDULES	
600	DRAINAGE	
700	CONSTRUCTION DETAILS	
800	OFFICE LAYOUTS / TENANT INSTALLATIONS	
900	OTHER SCHEDULES	

Ashlea Gardens Office Park
Building 3, 1st Floor,
180 Garsfontein Avenue
PO Box 35862
Menlo Park 0102
Tel: (012) 460-17767
Fax: (012) 460-4059
E-Mail: admin@atrium.co.za
JH HEETHLING Pr Arch (Reg no. 2977)
WJ de KLERK Pr Arch (Reg no. 3638)

atrium ARCHITECTS

Client
MARAIS STRAAT 137
EIENDOMME (Pty) ltd

Project
NEW HOUSING DEVELOPMENT
ON ERF 763
BROOKLYN

GROUND FLOOR PLAN

Date	31 JULY 2017
Drawn by	RVB
Checked by	
Scale	N/A
Project number	2016-656
Type	
Sheet no.	100
Rev. no.	11